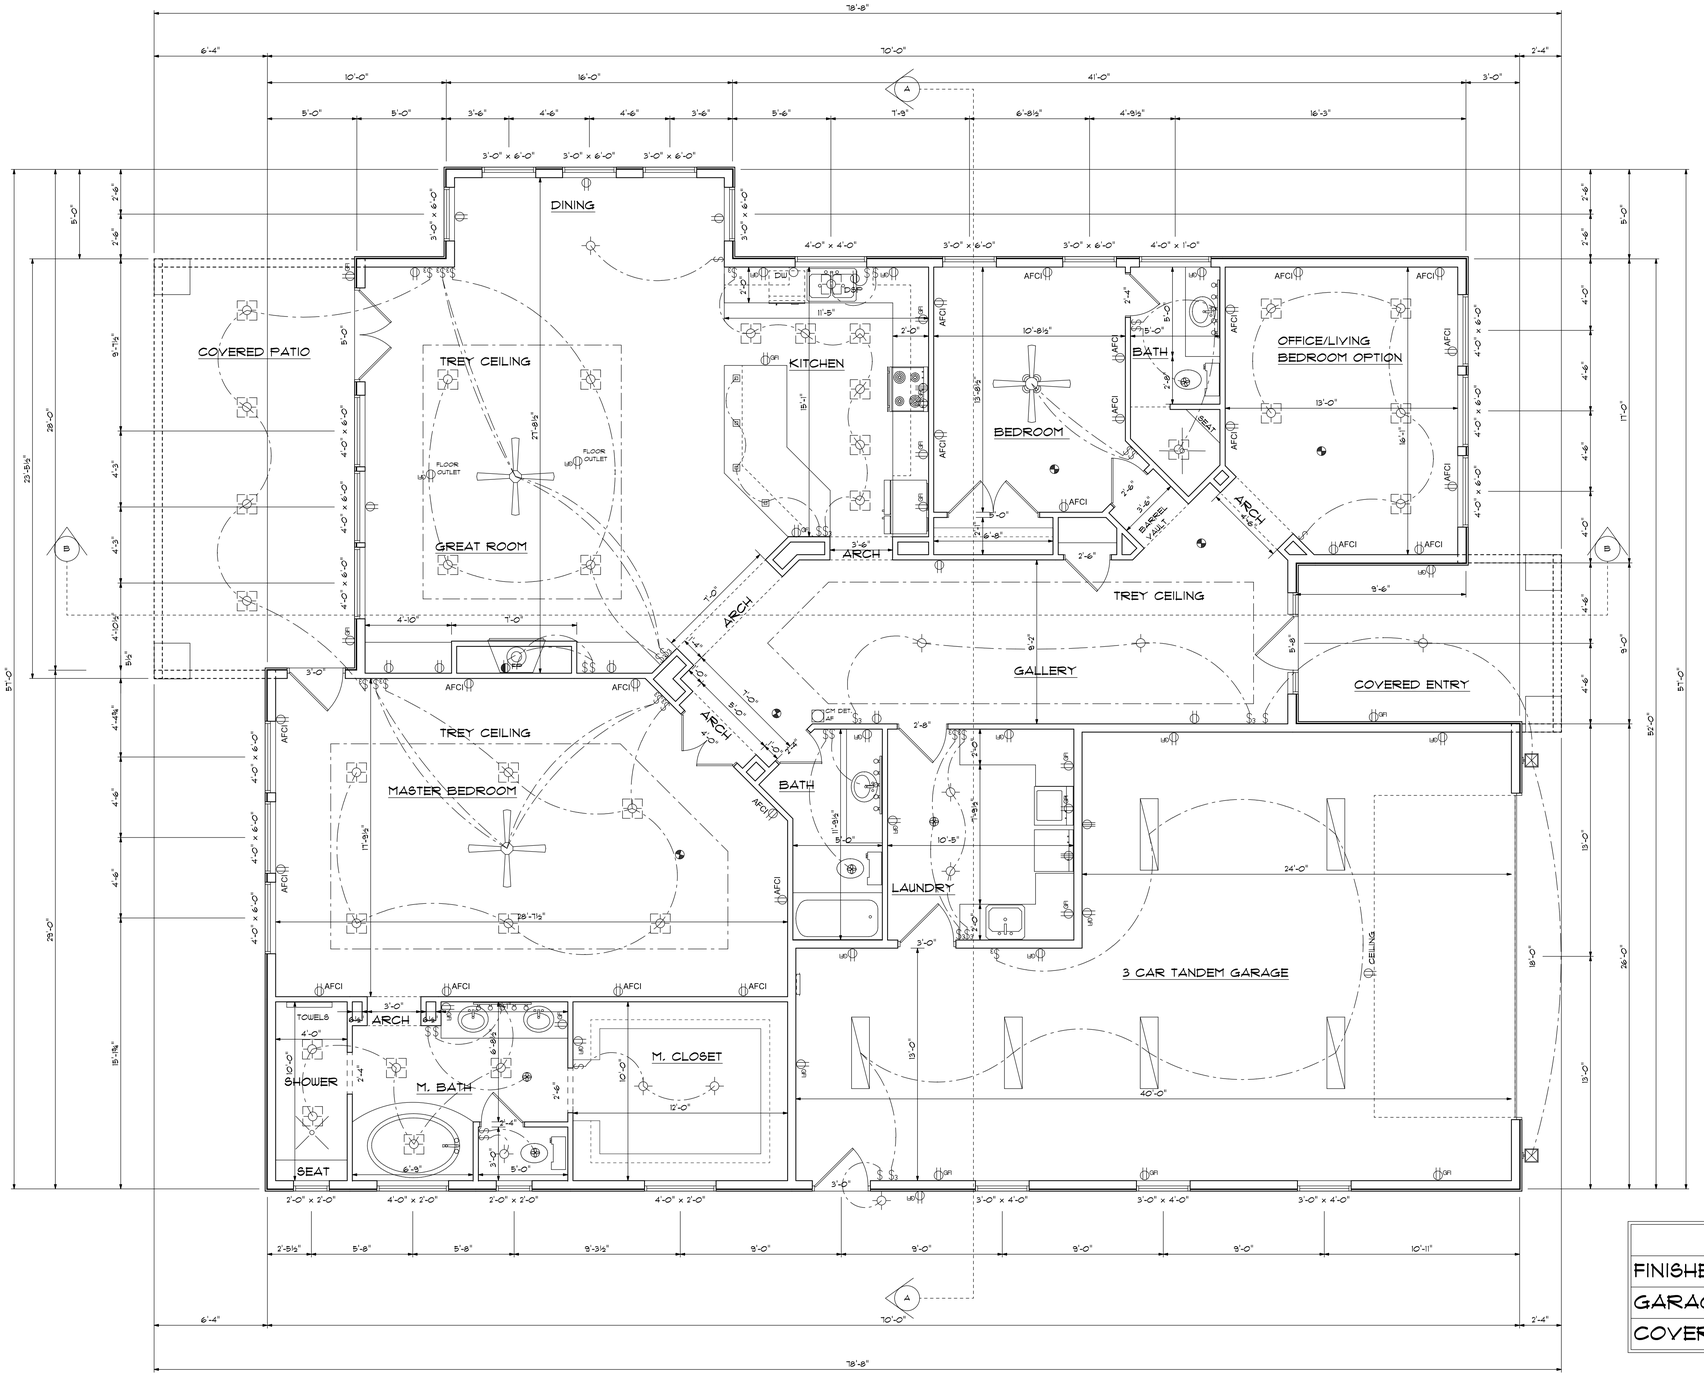

ELECTRICAL	COUNT	SYMBOL
CEILING FAN	2	
ceiling fan spotlights 2	1	
exterior light 3	2	
fluorescent fixture	6	
pendant cube	4	
vanity bar light	3	
electrical panel	1	
CAN LIGHT	32	
CARBON MONOXIDE DET.	1	CM DET.
DISHWASHER OUTLET	1	DW
DISPOSAL OUTLET	1	DISP
FAN	5	
FIREPLACE	1	FP
FLOOR OUTLET	2	FLOOR OUTLET
LIGHT	10	
OUTLET	11	
OUTLET 220V	3	
OUTLET AFCI	24	AFCI
OUTLET CEILING	1	CEILING
OUTLET GFI	32	GFI
SMOKE DETECTOR	5	
SPLIT RECEPTACLE OUTLET	1	
SWITCH	20	$
SWITCH 3 WAY	20	$3

NAME	AREA
FINISHED AREA	2620.1 sq ft.
GARAGE AREA	854.5 sq ft.
COVERED PATIO/ENTRY	400.2 sq ft.

www.cabinsandsheds.com
These plans are the exclusive property of www.cabinsandsheds.com and are available for use, resell, reuse, ownership rights and modification through a special offer by cabinsandsheds.com to those who purchase plans as a collections from cabinsandsheds.com. All other reproduction and/or use is prohibited
IT IS THE RESPONSIBILITY OF THE PURCHASER/BUILDER OF THIS PLAN TO INSURE THAT ALL LOCAL BUILDING CODES AND REQUIREMENTS ARE MET. (STRUCTURAL, SEISMIC, SNOW, WIND, HVAC, ELECTRICAL ETC.)

MAIN FLOOR

SINGLE USE FOR:

cabinsandsheds

SCALE 1/4" = 1'-0"
DATE August 01, 2008
DRAWING NUMBER SHEET 2

APPROVED
DRAWN BY
REVISED

PLAN NAME HOME 1